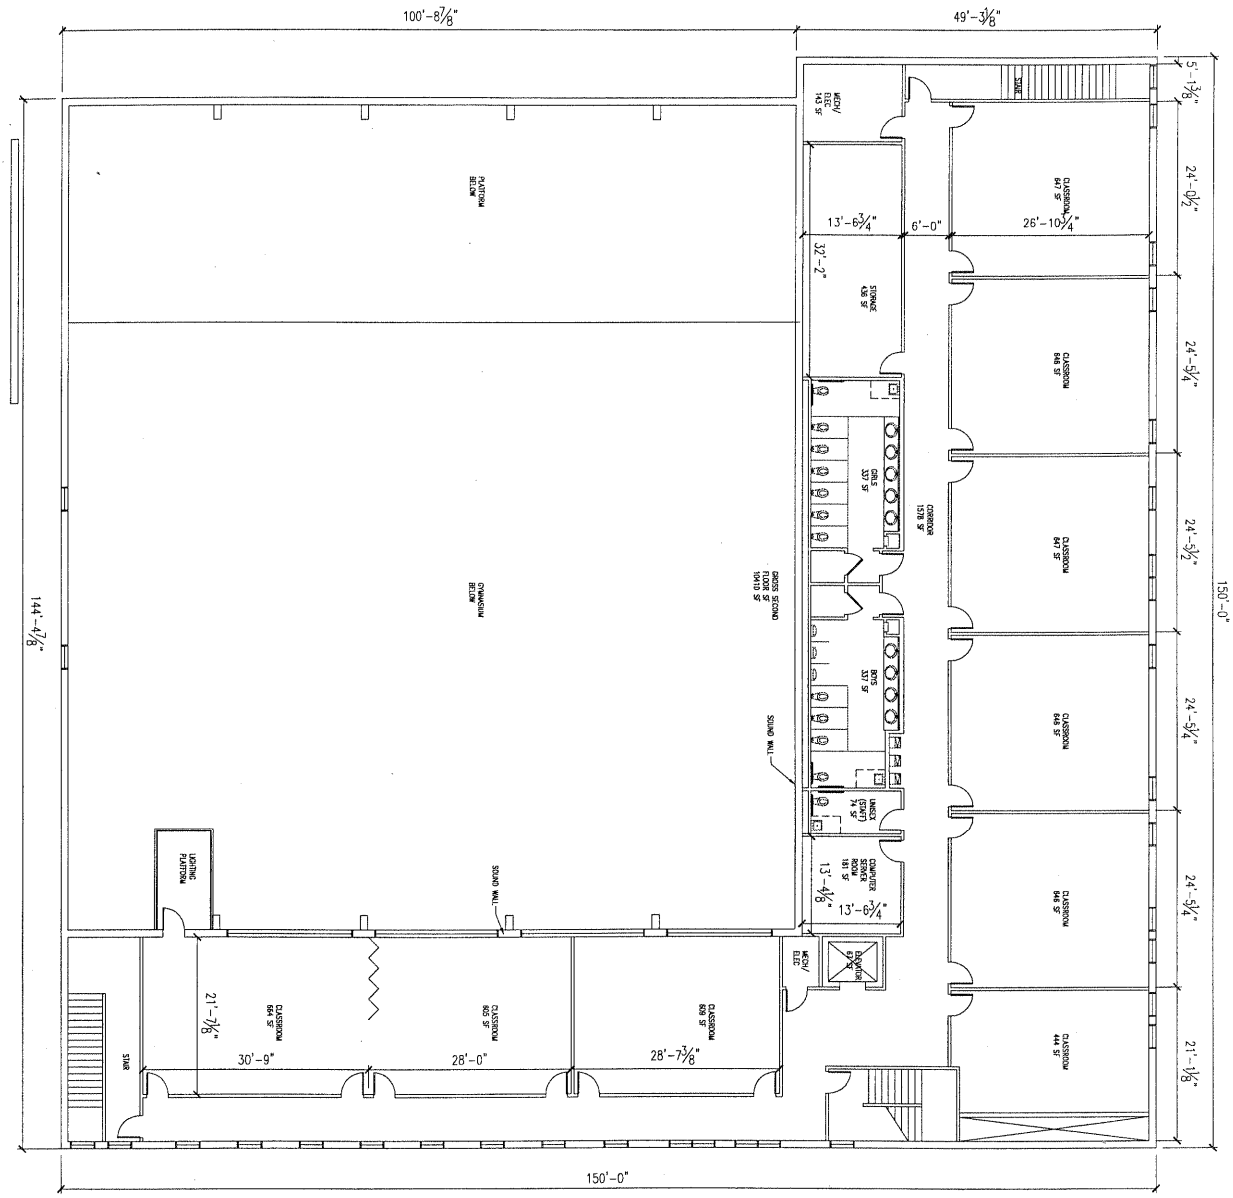

PLAN NORTH

TRUE NORTH

1 2ND FLOOR PLAN
A302 SCALE: 1/8" = 1'-0" [1/16" = 1'-0" FOR 12", 18" SHEET]

SCHEMATIC DOCUMENTS

A 302

2ND FLOOR PLAN

DATE	11/14/2006
DRAWN BY	8/22/06
JOB NUMBER	0515.00

NO.	REVISION	BY	DATE

Visitation of Our Lady New Multipurpose Building

3500 Ames Boulevard
Marrero, Louisiana 70072

COPYRIGHT 2005 BY:
ARGUS ARCHITECTURE/ENGINEERING
530 WEST PINE STREET, SUITE 5
HAMMONDSOLA, LA 70401
REPRODUCTION BY ANY MEANS OF THIS DRAWING OR THE MATERIAL SHOWN WITHOUT WRITTEN PERMISSION OF ARGUS.
ARCHITECTURE/ENGINEERING VIOLATES THE COPYRIGHT ACT OF 1976 UNITED STATES AND OTHER COUNTRIES IN ITS PROTECTION. NOT VALID FOR CONSTRUCTION UNLESS STAMPED, SIGNED AND DATED BY THE PROJECT ARCHITECT/ENGINEER. ©

seal

THESE DRAWINGS AND SPECIFICATIONS HAVE BEEN PREPARED BY OR UNDER OUR DIRECT SUPERVISION AND TO THE BEST OF OUR KNOWLEDGE AND BELIEF THEY COMPLY WITH ALL LOCAL AND STATE REQUIREMENTS.

WE [ ] ARE [ ] AM NOT GENERALLY ADMINISTERING THE WORK.

SIG/DATE

a r g u s
architecture engineering
William L. Argus, Jr., Architect, AIA Bedford Argus, P.E.
530 West Pine Street, Suite 5, Ponchatoula, Louisiana 70454
tel: (985) 386-4690 fax: (985) 386-4645
email: argus@argusarchitecture.com